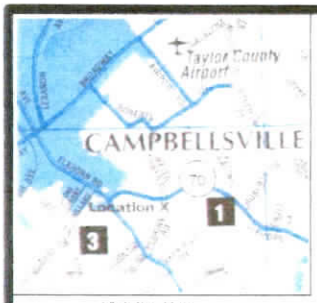

Vicinity Map
(Not To Scale)

Surveyor Certification

I hereby certify that the survey depicted by this plat was done under my direct supervision by the method of GPS RTK and all of the boundary survey was completed with Sokkia GRX3 (Dual Frequency). Acceptable positional tolerance was achieved and checked by redundant measurements. This survey is a Class "Rural" survey and meets the Minimum Standards required by State of Kentucky as defined by KRS 322.

04-29-24

Michael E. McKinney PLS #3318
County Surveyor of Adair

STATE OF KENTUCKY
MICHAEL E McKINNEY
3318
LICENSED PROFESSIONAL LAND SURVEYOR

True North

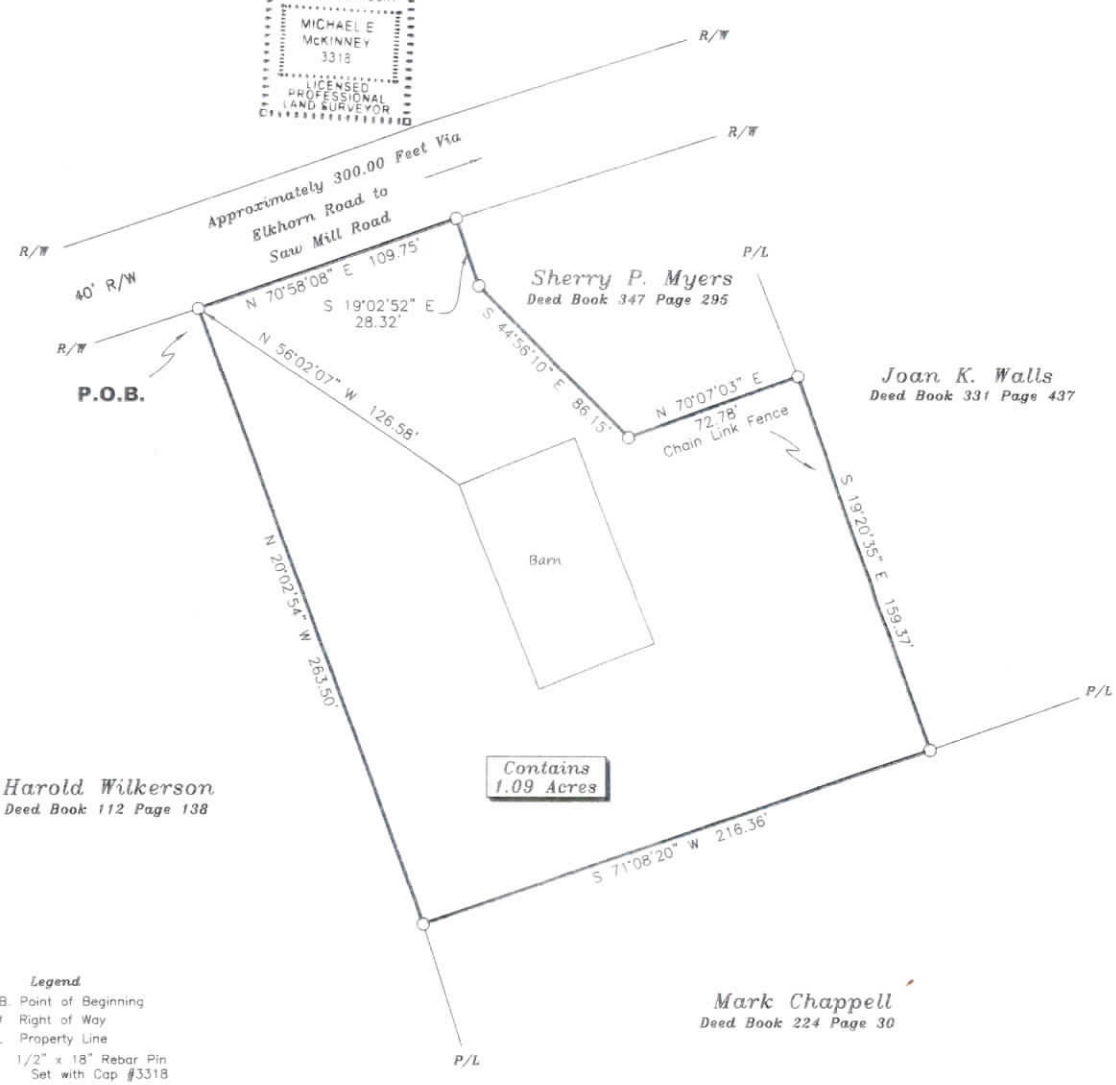

Legend

P.O.B. Point of Beginning
R/W Right of Way
P/L Property Line
○ 1/2" x 18" Rebar Pin Set with Cap #3318
● Re-bar Pin found (No Cap)
Power Line
Ⓦ Water Meter
WPS Witness Pin Set

This survey is subject to any and all easements, restrictions, and right of ways of record at this time.

Drawn by: Michael E. McKinney
Instrument Man: Michael E. McKinney
Rod Person: Rodger Young

Checked by: MEM

Note: 100% of the survey obtained by RTK. Unadjusted for closure.

0' 50' 100' 150'

Survey For:	Sherry P. Myers 6411 Jocelyn Hollow Nashville, TN. 37205	
	Property Address 1712 Elkhorn Road Campbellsville, Ky. 42718	
COUNTY Taylor	RECORD SOURCE Deed Book 347 Page 295	
FIELD DATE 04/25/24	DRAWN 04/26/24	TYPE OF SURVEY New Division Survey
SCALE 1" = 50'	PROJECT Myers 2 Plat	PLAT OF SURVEY COMPLIES WITH 201 KAR 18:150

McKinney Land Surveying
103 South Reed 270-384-5293